




Total
 23
 4
 1000
 900

CUB BRUHAT BANGALORE MAHANAGARA PALIKE	CONSULTANT:- NEWZEN CONSULTANTS BANGALORE #13,10,MAIN 2nd CROSS,JNANAJYOTHI NAGAR, JNANA BHARATHI, BANGALORE-560 056 PH-8792620231,E-mail;kumar.vinay631@gmail.com	Approved by [Signature]	Checked by [Signature]	Executed by [Signature]	Brief description of borewells & Providing pipe line and supply of drinking water to public in Jnanajyothi, Naganahalli, Anchanahalli, Dodabettahalli, Chikkabettahalli and Ananthapura Village areas in ward No 01 and Ward No 03 of Yelchenku Division.
--	--	----------------------------	---------------------------	----------------------------	---

ಯಲಕಂಠ ಸರ್ವನಗರ ಸಹವಿಭಾಗ.
 ೨೦೨೦.೦೬.೦೮

ent of 0 KW
 ing:

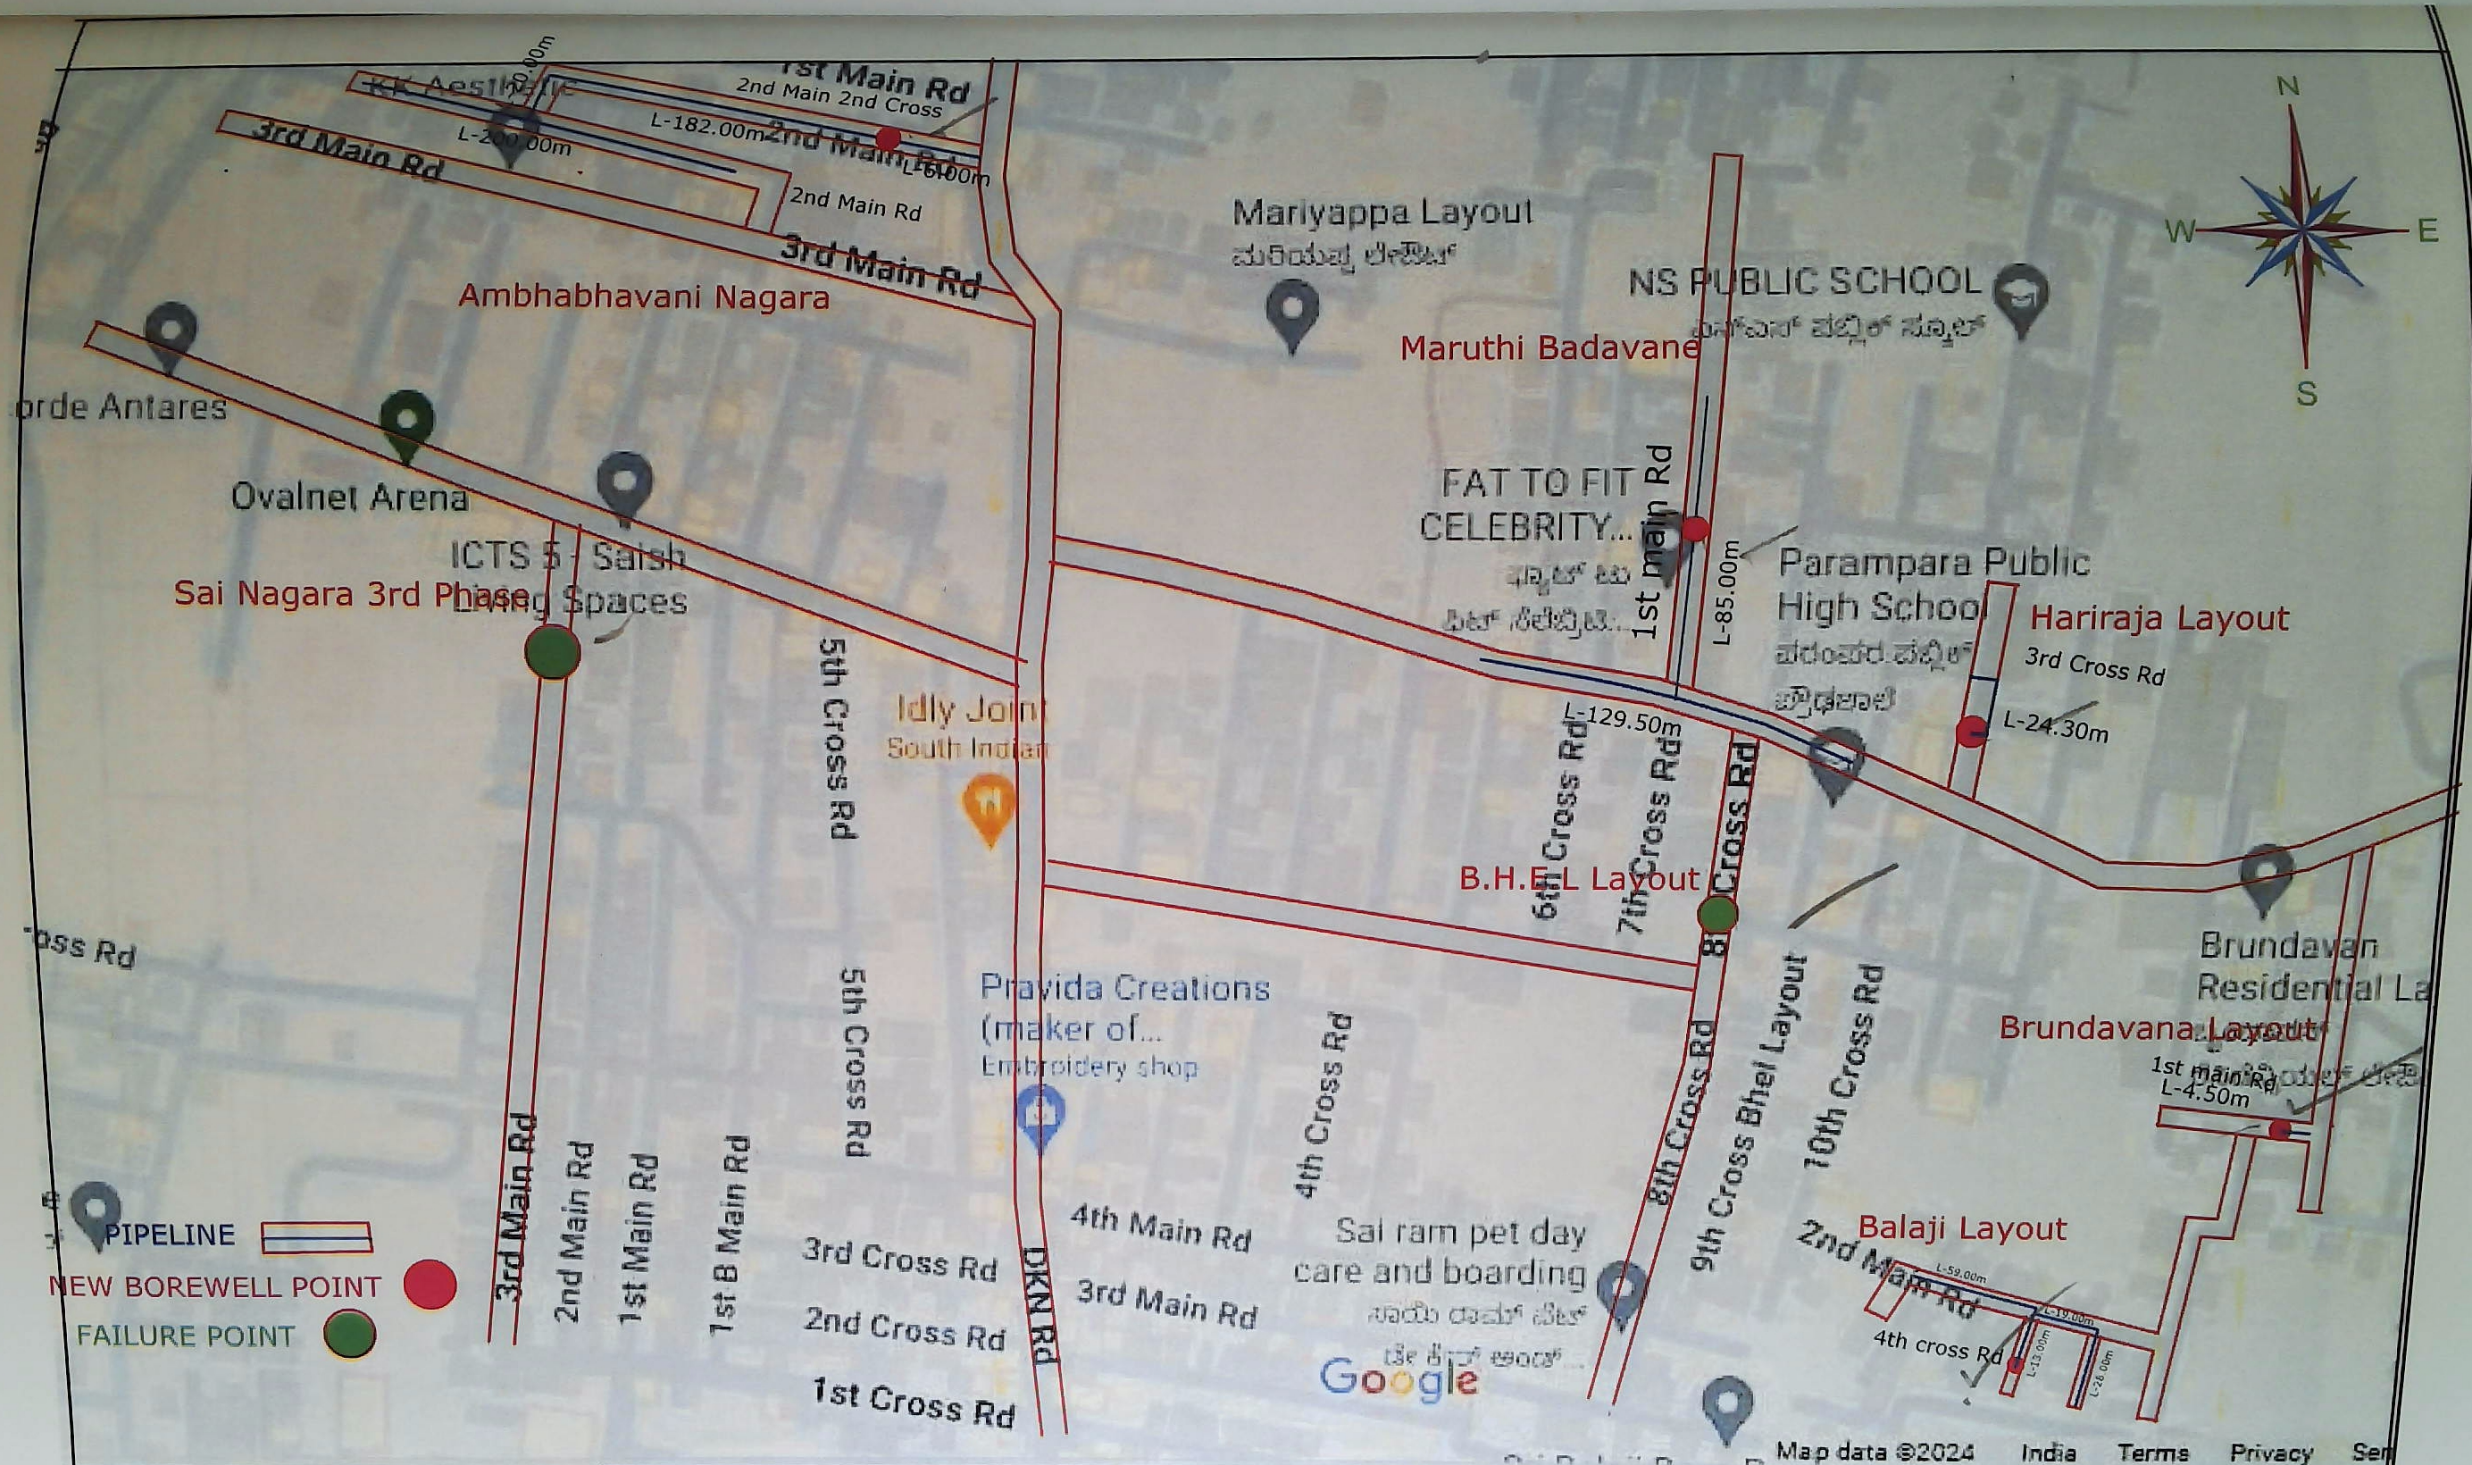

BRUHAT BANGALORE MAHANAGARA PALIKE	CONSULTANT:- NEWZEN CONSULTANTS BANGALORE #13,10,MAIN 2nd CROSS,JNANAJYOTHI NAGAR, JNANA BHARATHI, BANGALORE-560 056 PH-8792620231,E-mail:kumar.vinay631@gmail.com	Assistant Engineer	Executive Engineer	Executive Engineer	Drilling of borewells & Providing pipe line and supply of drinking water to public in Herohalli, Nagenchalli, Kenchanchalli, Doddabettanchalli, Chikkabettanchalli and Ananthapura village areas in ward No 01 and Ward No 03 of Yalahanka Division.	Scale: 1:5000 Date: 10/10/2024
---------------------------------------	--	--------------------	--------------------	--------------------	--	-----------------------------------

ಸಹಾಯಕ ಕಾರ್ಯದರ್ಶಿ, ಮಹಾನಗರ ಪಾಲಿಕೆ
ಯಲಹಂಕ ಸರ್ಕಾರಿ ಕಾಲೇಜು.
ಎ.ಎಂ.ಬಿ. ರೋಡ್-100

gala








CLIENT BRUHAT BANGALORE MAHANAGARA PALIKE	CONSULTANT:- NEWZEN CONSULTANTS BANGALORE #13,10,MAIN 2nd CROSS,JNANAJYOTHI NAGAR, JNANA BHARATHI, BANGALORE-560 056 PH-8792620231,E-mail;kumar.vinay631@gmail.com				Design of borewells & Providing pipe line and supply of drinking water to public in Farohalli, Nagaruhalli, Kenchanchalli, Duddabestahalli, Chikkubestahalli and Anahapura village areas in ward No 01 and Ward No. 03 of Yelahanka Division	Scale: 1:1000 Date: 10/06/2024
---	--	--	--	--	--	-----------------------------------

Handwritten signature

Handwritten signature
 ಯಜ್ಞೇಶ್ ಕುಮಾರ್ ಕುಮಾರ್
 ಮುಖ್ಯ ಕಾರ್ಯದರ್ಶಿ
 ಬಿ.ಬಿ.ಸಿ.ಎ. ದೆಹಲಿ-106

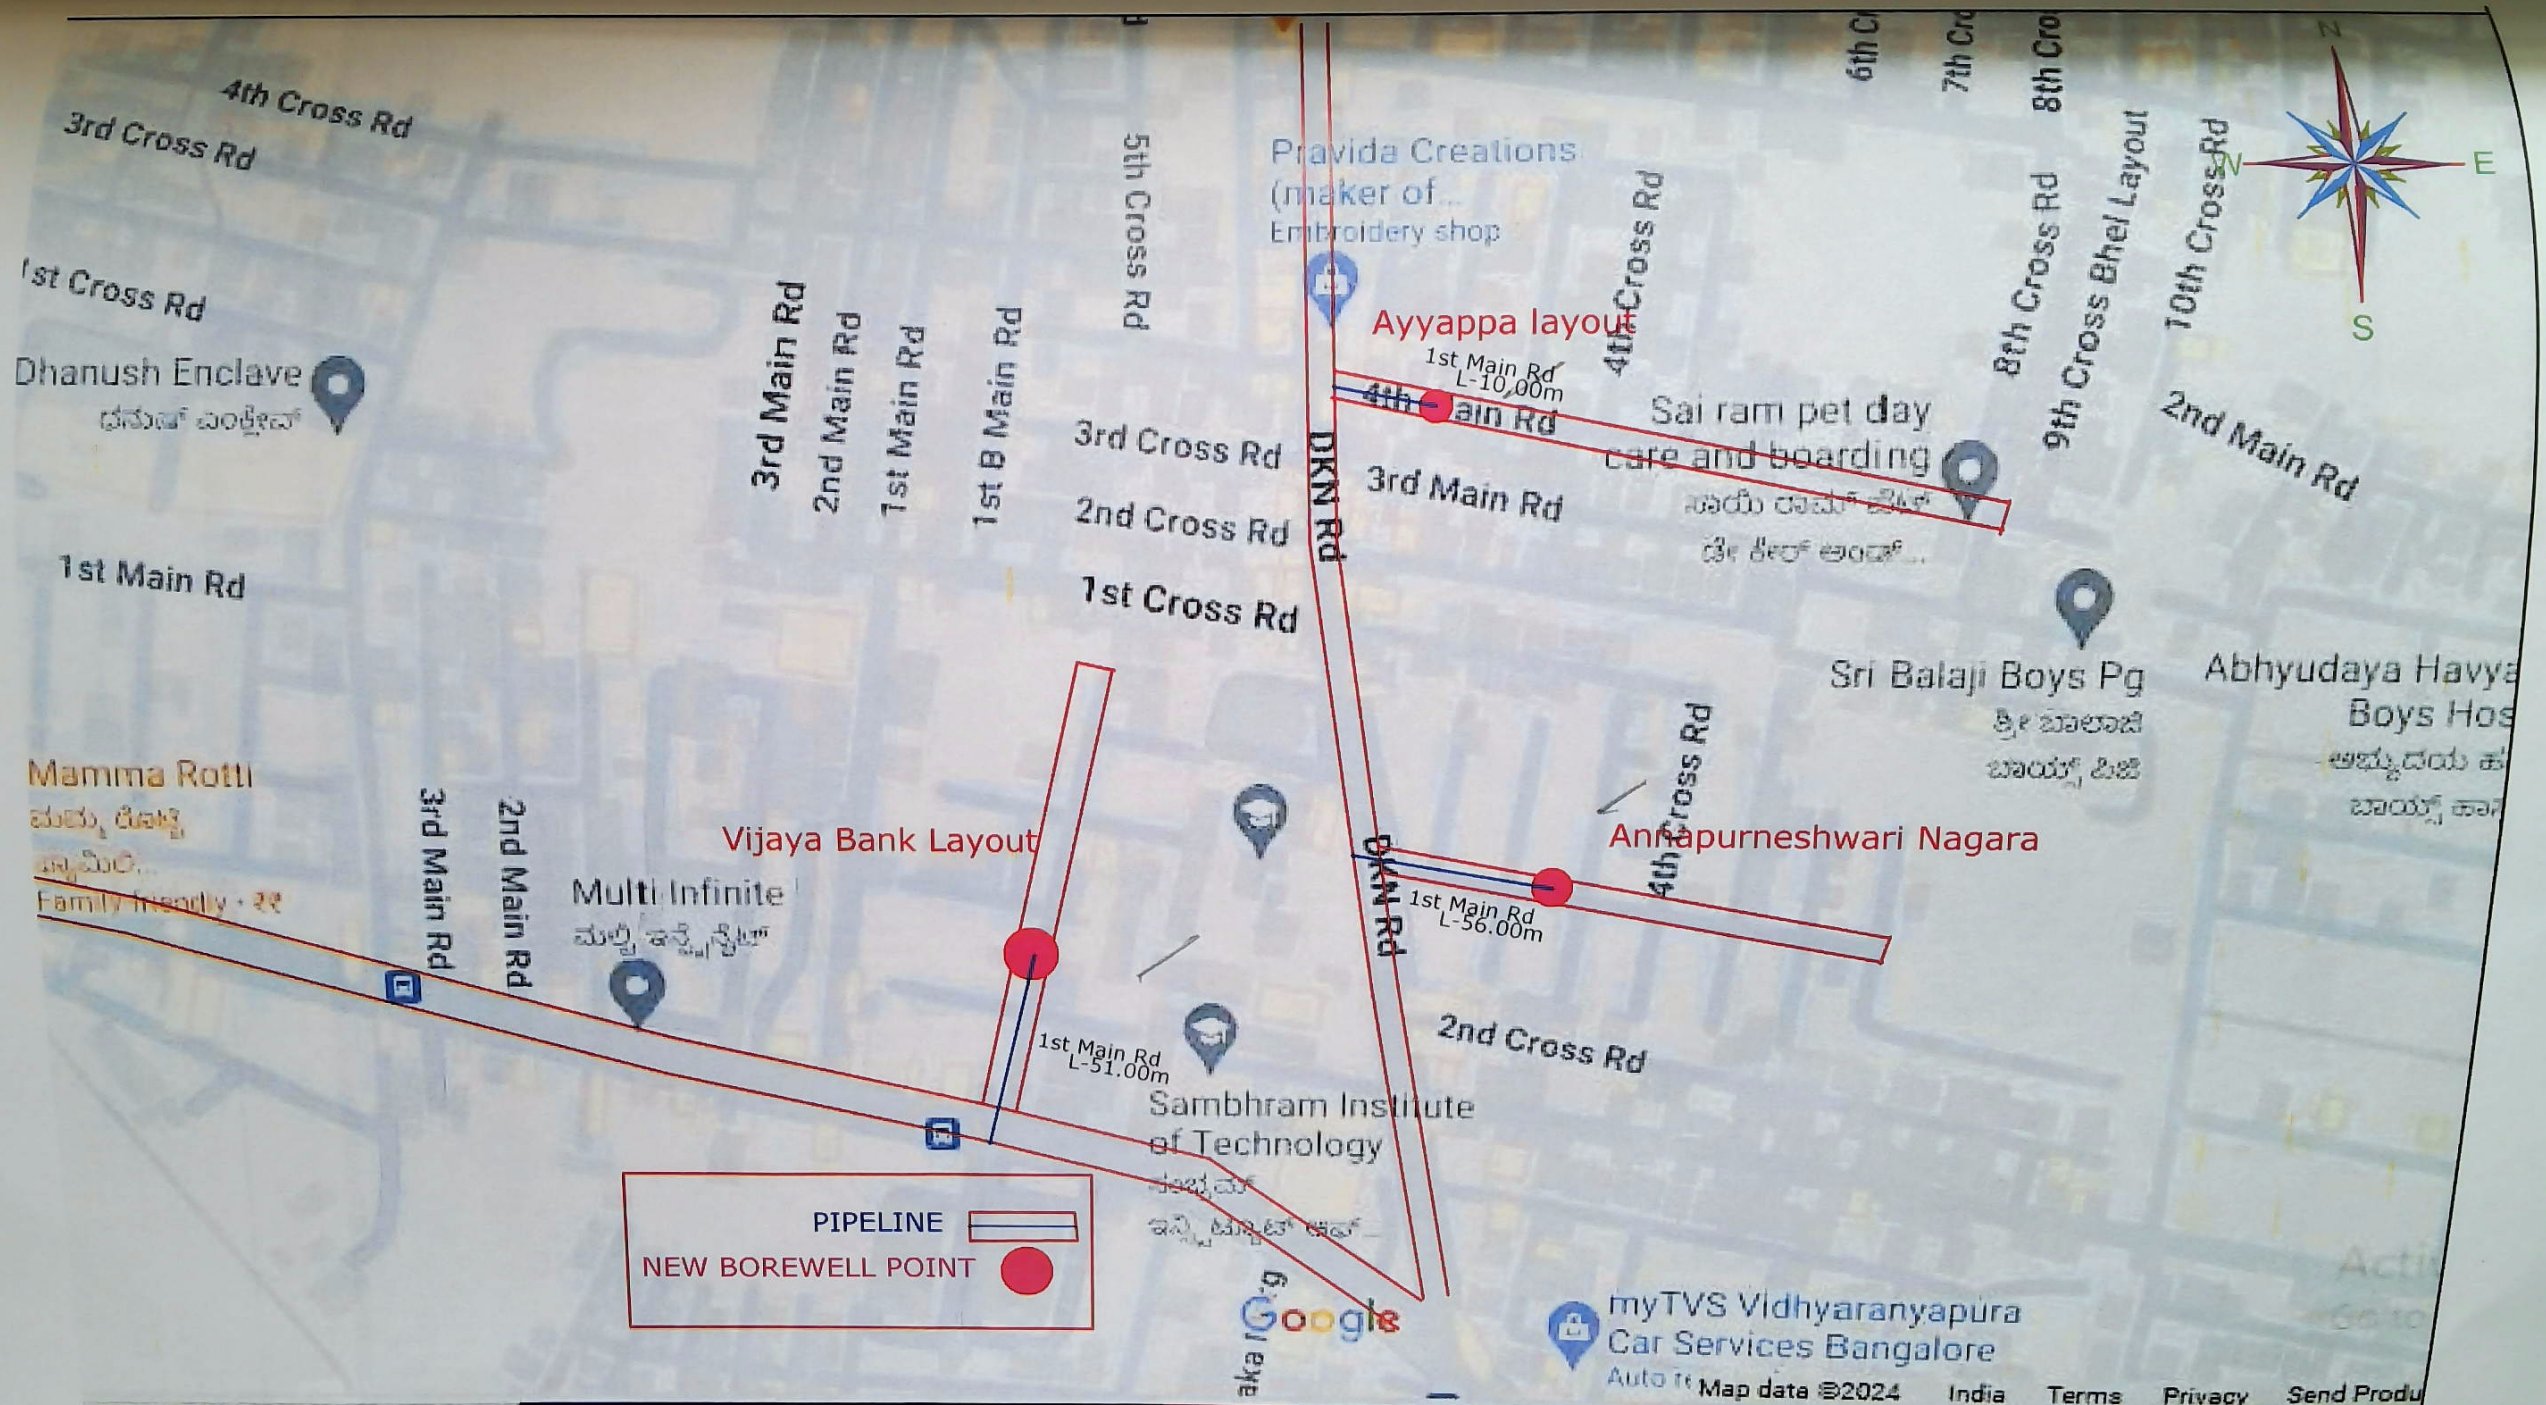

3RUHAT BANGALORE 1AHANAGARA PALIKE	CONSULTANT:- NEWZEN CONSULTANTS BANGALORE #13,10,MAIN 2nd CROSS,JNANAJYOTHI NAGAR, JNANA BHARATHI, BANGALORE-560 056 PH-8792620231,E-mail;kumar.vinay631@gmail.com	3	1	Drafting of borewells & Providing pipe line and supply of drinking water to public in Horahalli, Nuganahalli, Kenchanahalli, Doddabettahalli, Chikabomahalli and Ananthapura village cross in ward No. 01 and Ward No. 03 of Belahanka Division.
---------------------------------------	---	---	---	--

ಯಲಕಂಠ ಉಪನಗರ ಉಪವಿಭಾಗ,
 ೧೩.೧೦.೬, ಬೆಂಗಳೂರು-೧೦೦

Handwritten signature

2



ಮುಖಾಂತರ
ಉಪನಗರ

Real

DEPUTY BANGALORE
MANGALAGARA PALIKE

CONSULTANT:-
NEWZEN CONSULTANTS BANGALORE

SHIVA BHARATHI, BANGALORE-560 056
PH-8792620231, E-mail: kumar vinod 31@gmail.com

E-mail: kumar_vinay631@gmail.com

~~Assistant Engineer~~

Assistant Executive Engineer

—

Yaellema Dordon

Yelgona Division

